


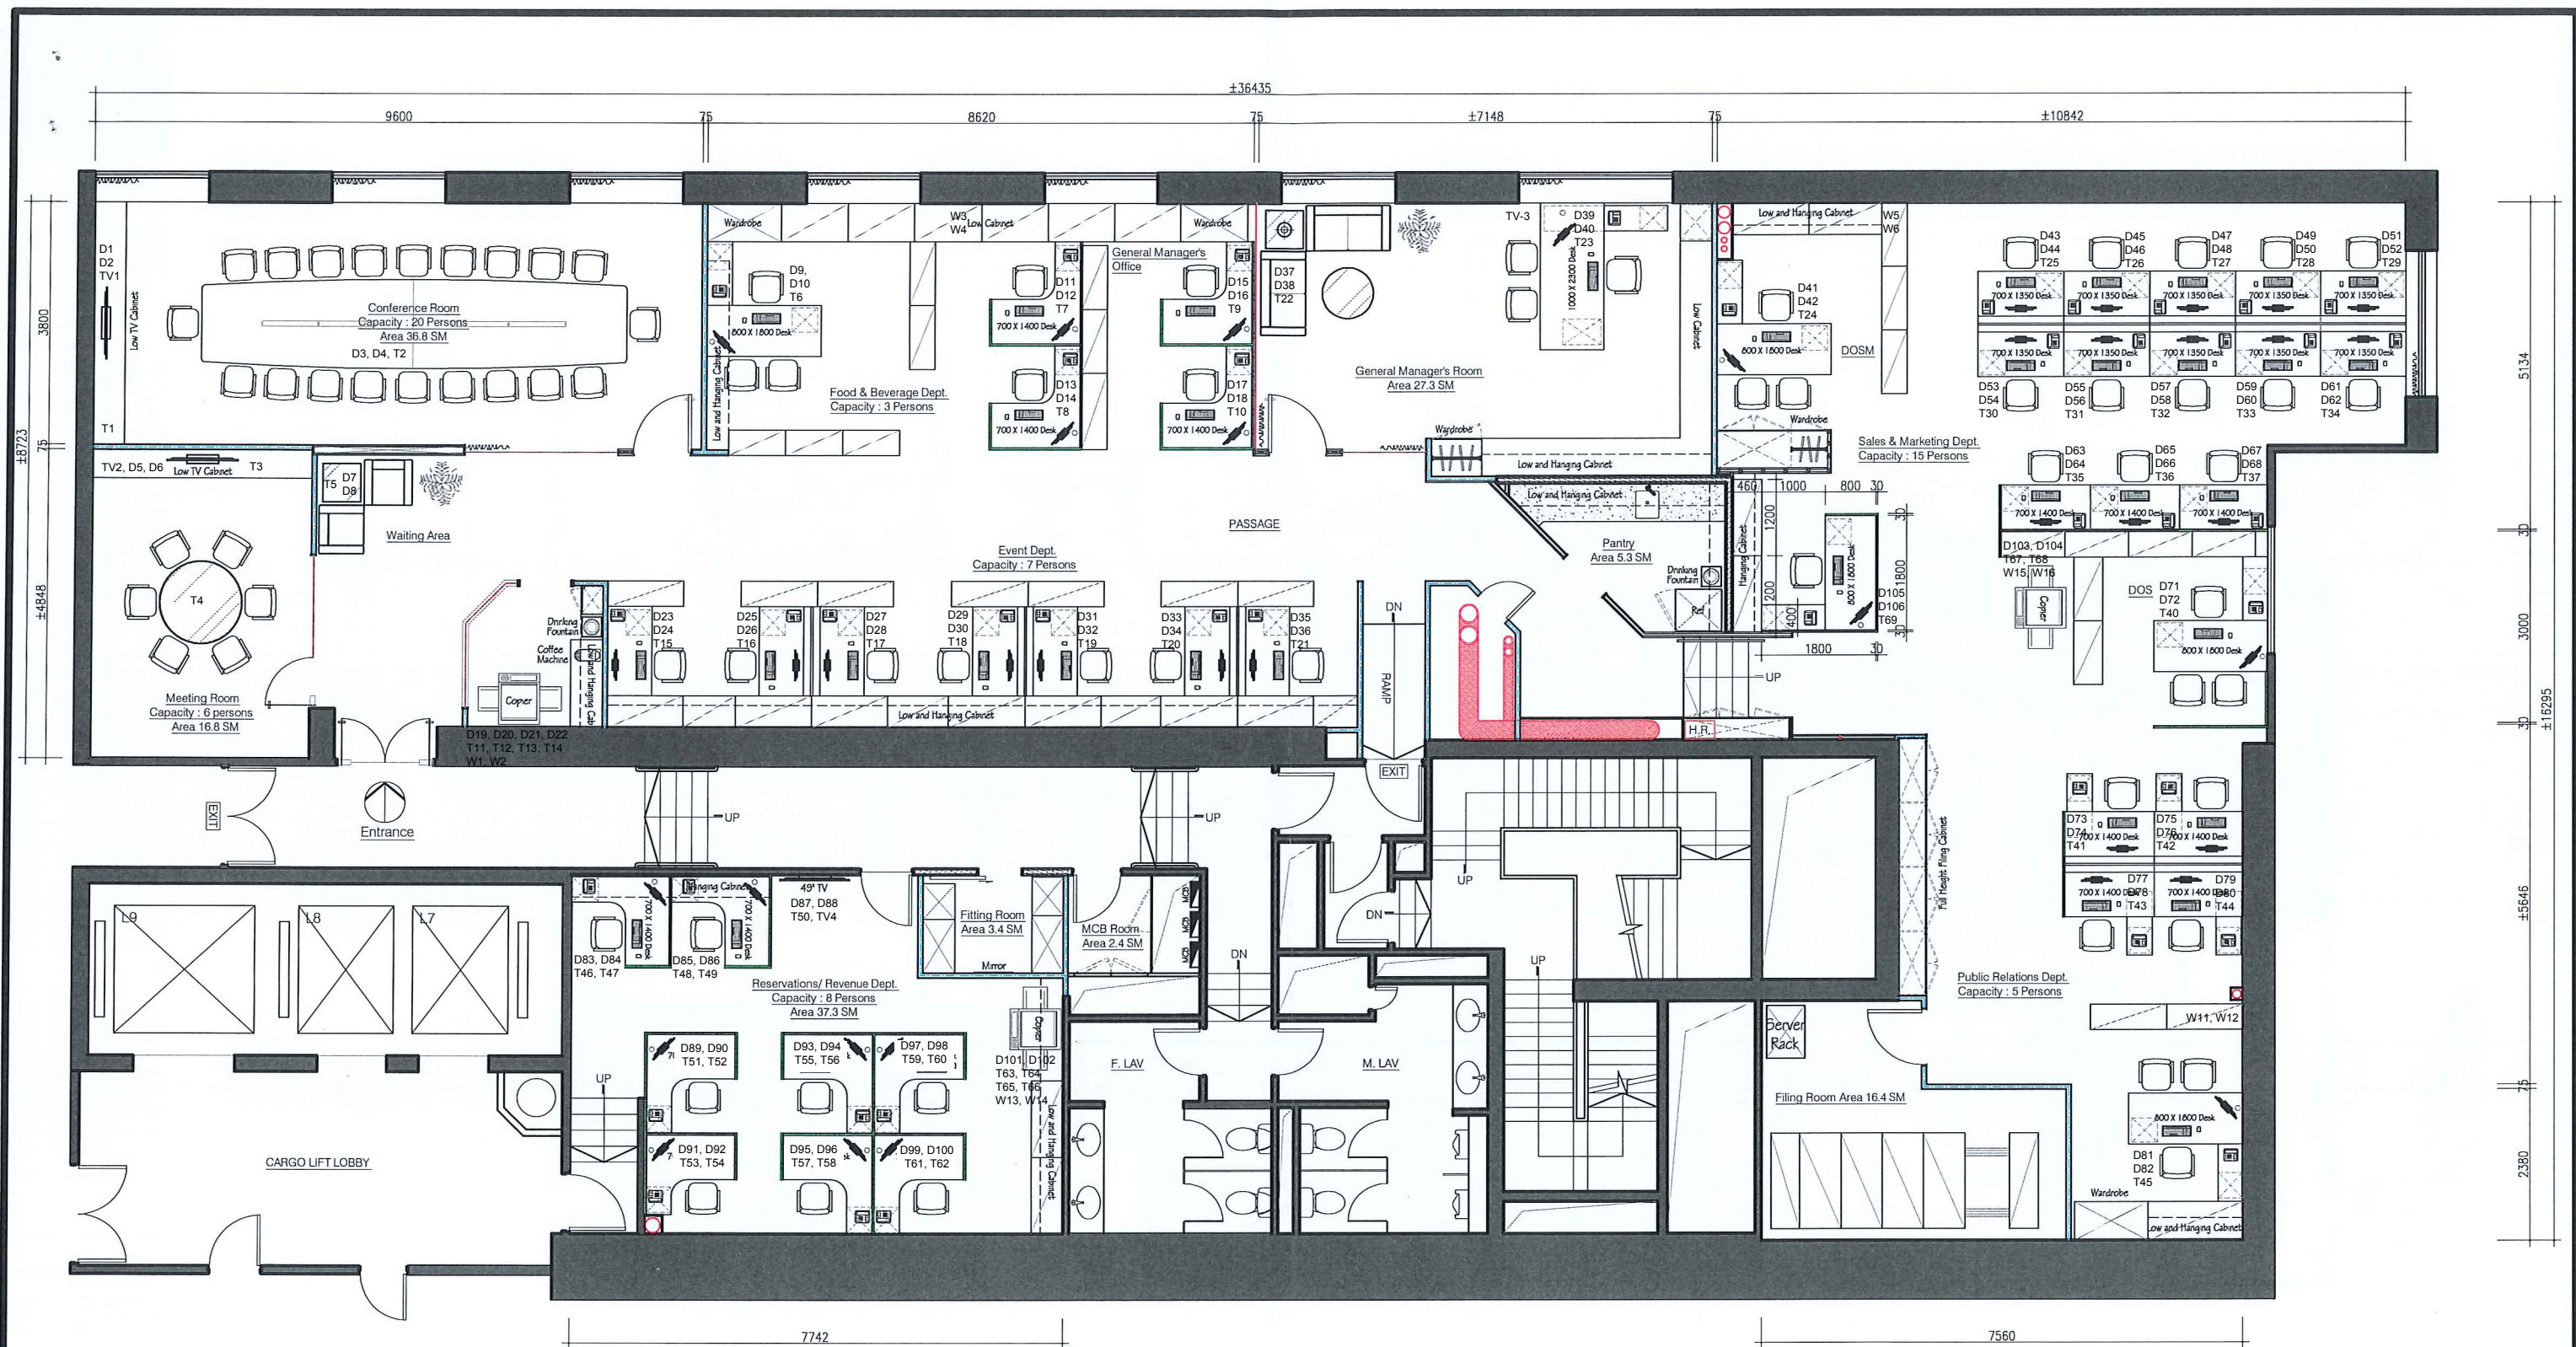

Legend

Symbol	Descriptions
	EXISTING CORE WALL
	100mm THK NEW CONSTRUCT BRICK WALL
	75mm THK EXISTING GYPSUM BOARD PARTITION
	75mm THK NEW CONSTRUCT GYPSUM BOARD PARTITION
	75mm THK NEW CONSTRUCT FULL HEIGHT GLASS PARTITION
	28mm THK FURNITURE PARTITION

3/F Executive office Area 392.6 SM

01
PL

Proposed Layout Floor Plan of 3/F Executive Office

Scale 1: 100

DESCRIPTION									
興美設計工程有限公司 HENMAX LTD.	CLIENT	DRAWING TITLE Proposed Layout Floor Plan of 3/F Executive Office	DESIGNED BY Thomas	DRAFTED BY Thomas	DRAWING NO. 3F - EO - P37 - NO.1	REVISION AT			
	JOB Public Area Renovation		DRAFTING DATE March-2017						
			ISSUE AUTHORIZED BY						
			SCALE 1 : 100	UNIT MM					