



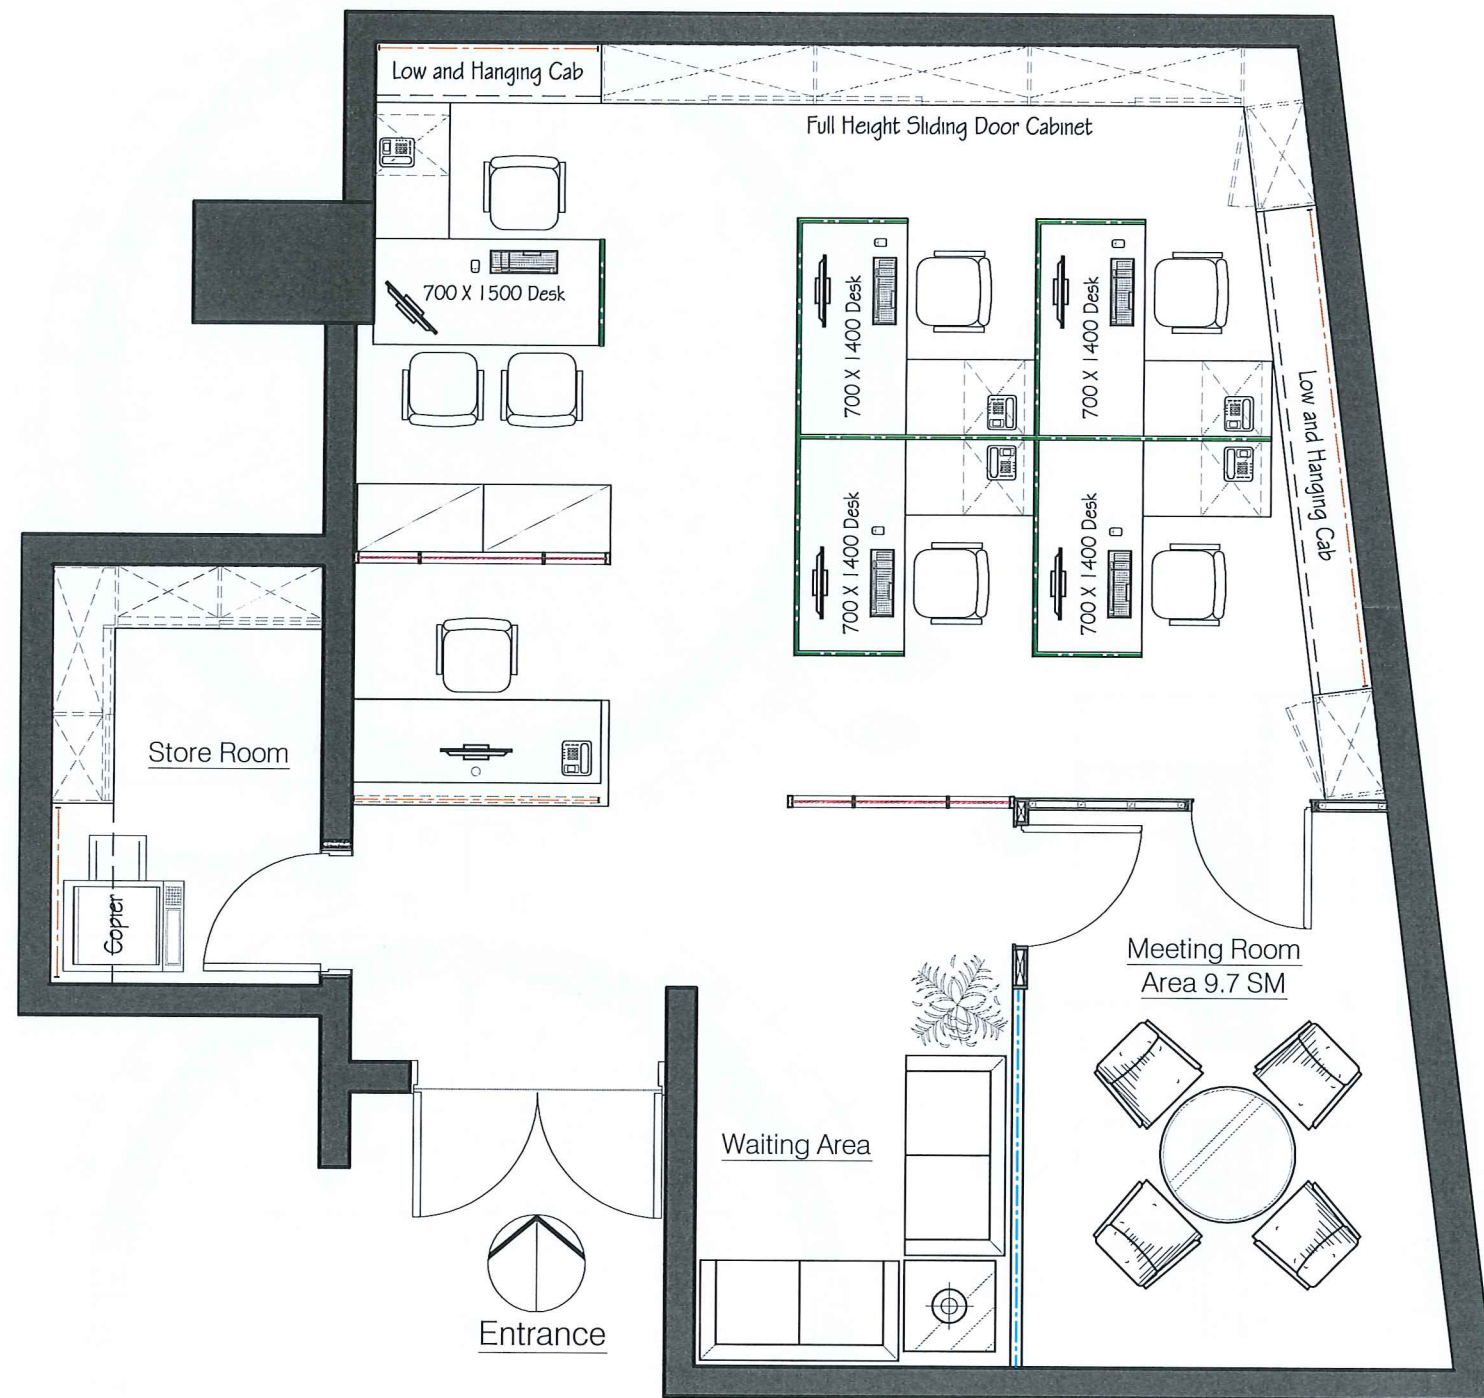

B2/F Personnel Dept Office
Area 60 SM

Legend

Symbol

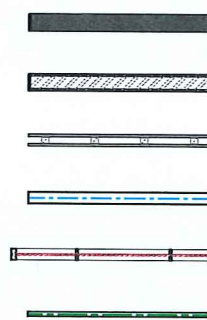

Descriptions

- EXISTING CORE WALL
- 100mm THK NEW CONSTRUCT BRICK WALL
- 75mm THK WOODEN PARTITION
- 75mm THK GYPSUM BOARD PARTITION
- 75mm Thk FULL HEIGHT GLASS PARTITION
- 28mm Thk FURNITURE PARTITION

REVISION AT

DESCRIPTION

CLIENT

New World Millennium
Hong Kong Hotel

JOB

Public Area Renovation

DRAWING TITLE

Proposed Layout Floor Plan
of B2 Personnel Dept Office

DESIGNED BY

Thomas

DRAFTED BY

Thomas

DRAFTING DATE

Nov-2017

ISSUE AUTHORIZED BY

SCALE

1:50

UNIT

MM

DRAWING NO.

GF - PL - 01




興美設計工程有限公司

HENMAX LTD.

01
PL

Proposed Layout Floor Plan of B2/F Personnel Dept Office

Scale 1: 50

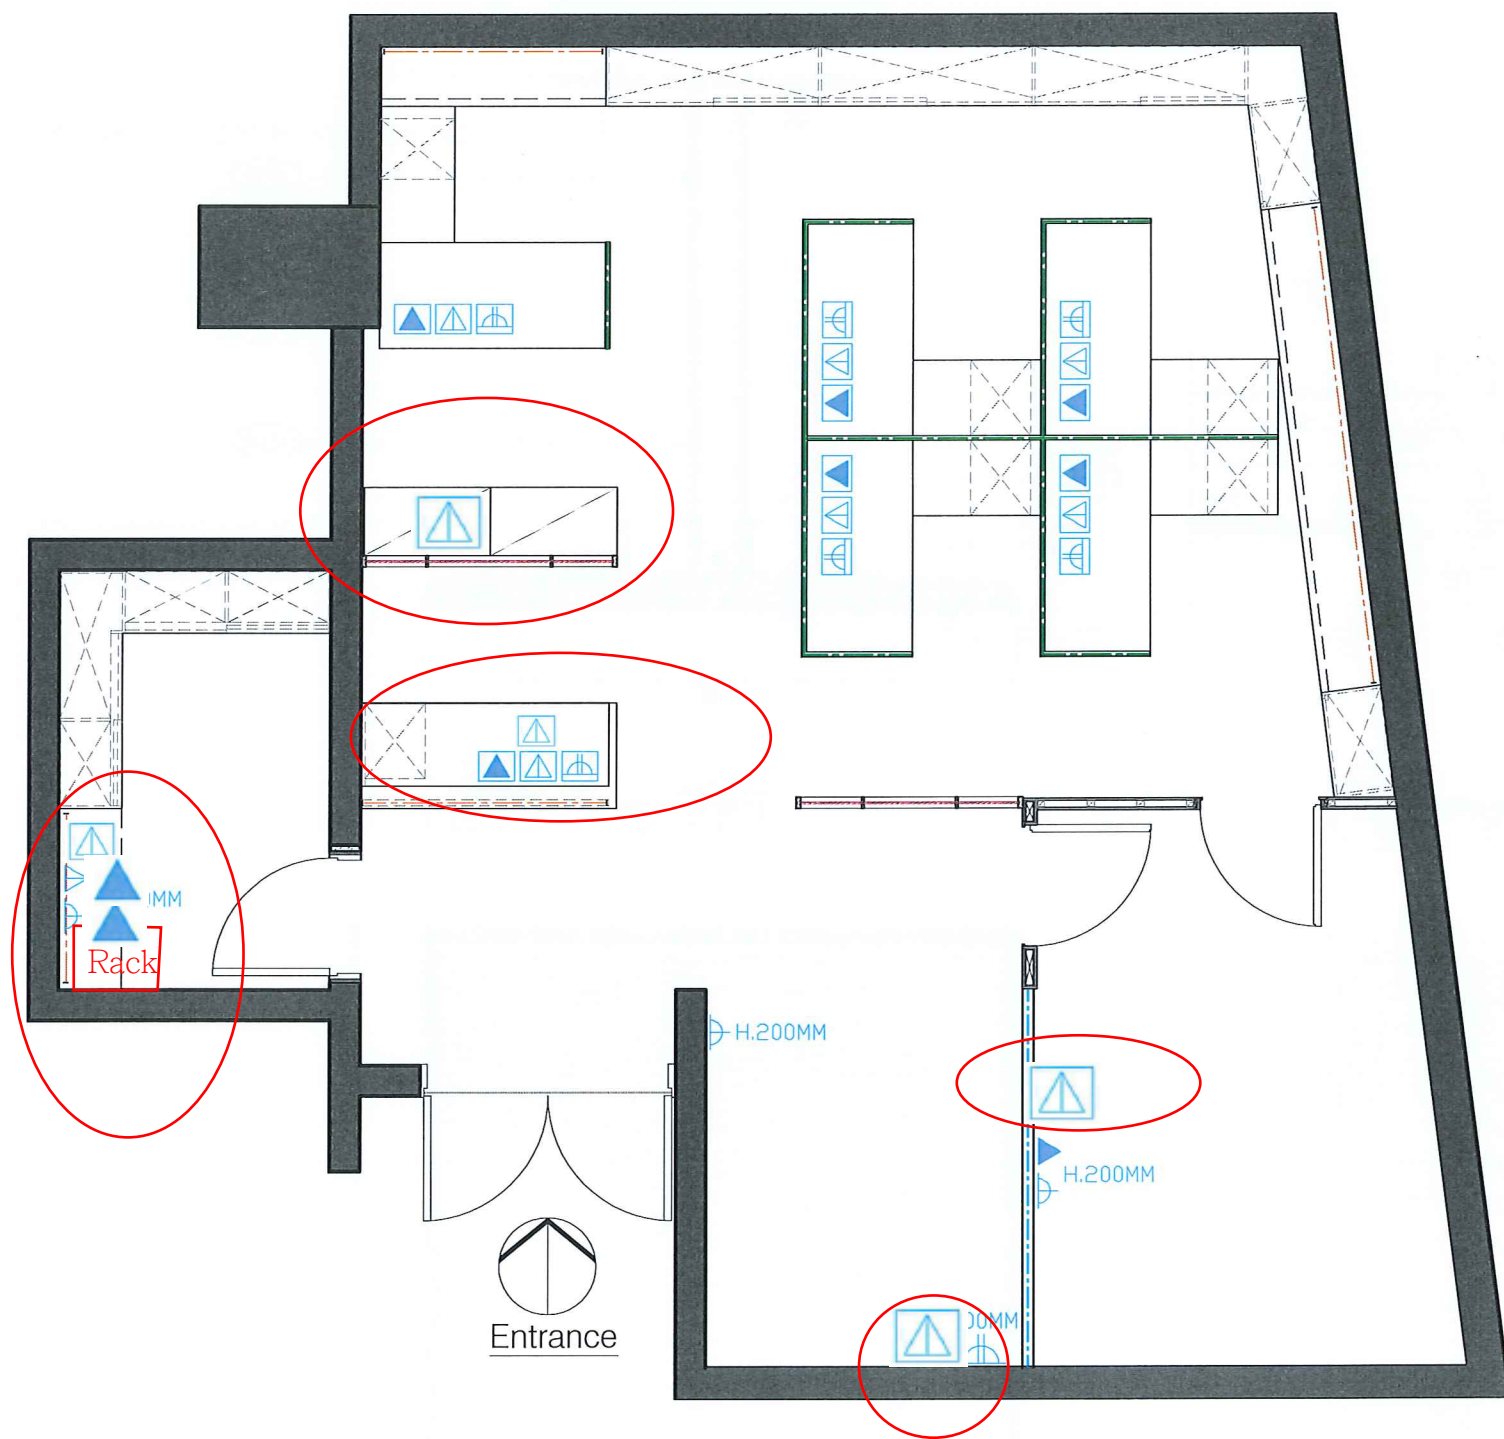

LEGEND

SYMBOL	DESCRIPTIONS	QTY.
	13AMP SINGLE POWER SOCKET AT WALL MOUNTED AFFL	3
	13AMP TWINS POWER SOCKET AT WALL MOUNTED AFFL	1
	TWINS DATA OUTLET AT WALL MOUNTED AFFL	1
	SINGLE TELEPHONE OUTLET AT WALL MOUNTED AFFL	1
	13AMP TWINS POWER SOCKET AT FLOOR	6
	TWINS DATA OUTLET AT FLOOR	6
	SINGLE TELEPHONE OUTLET AT FLOOR	6

05
PL

Electrical Plan of B2/F Personnel Dept Office

Scale 1: 50

REVISION AT

DESCRIPTION
CLIENT

New World Millennium
Hong Kong Hotel

JOB

Public Area Renovation

DRAWING TITLE

Electrical Plan of
B2/F Personnel Dept Office

DESIGNED BY

Thomas

DRAFTED BY

Thomas

DRAFTING DATE

Nov-2017

ISSUE AUTHORIZED BY

SCALE

1: 50

UNIT

MM

DRAWING NO.

GF - PL - 05



興美設計工程有限公司

HENMAX LTD.

