


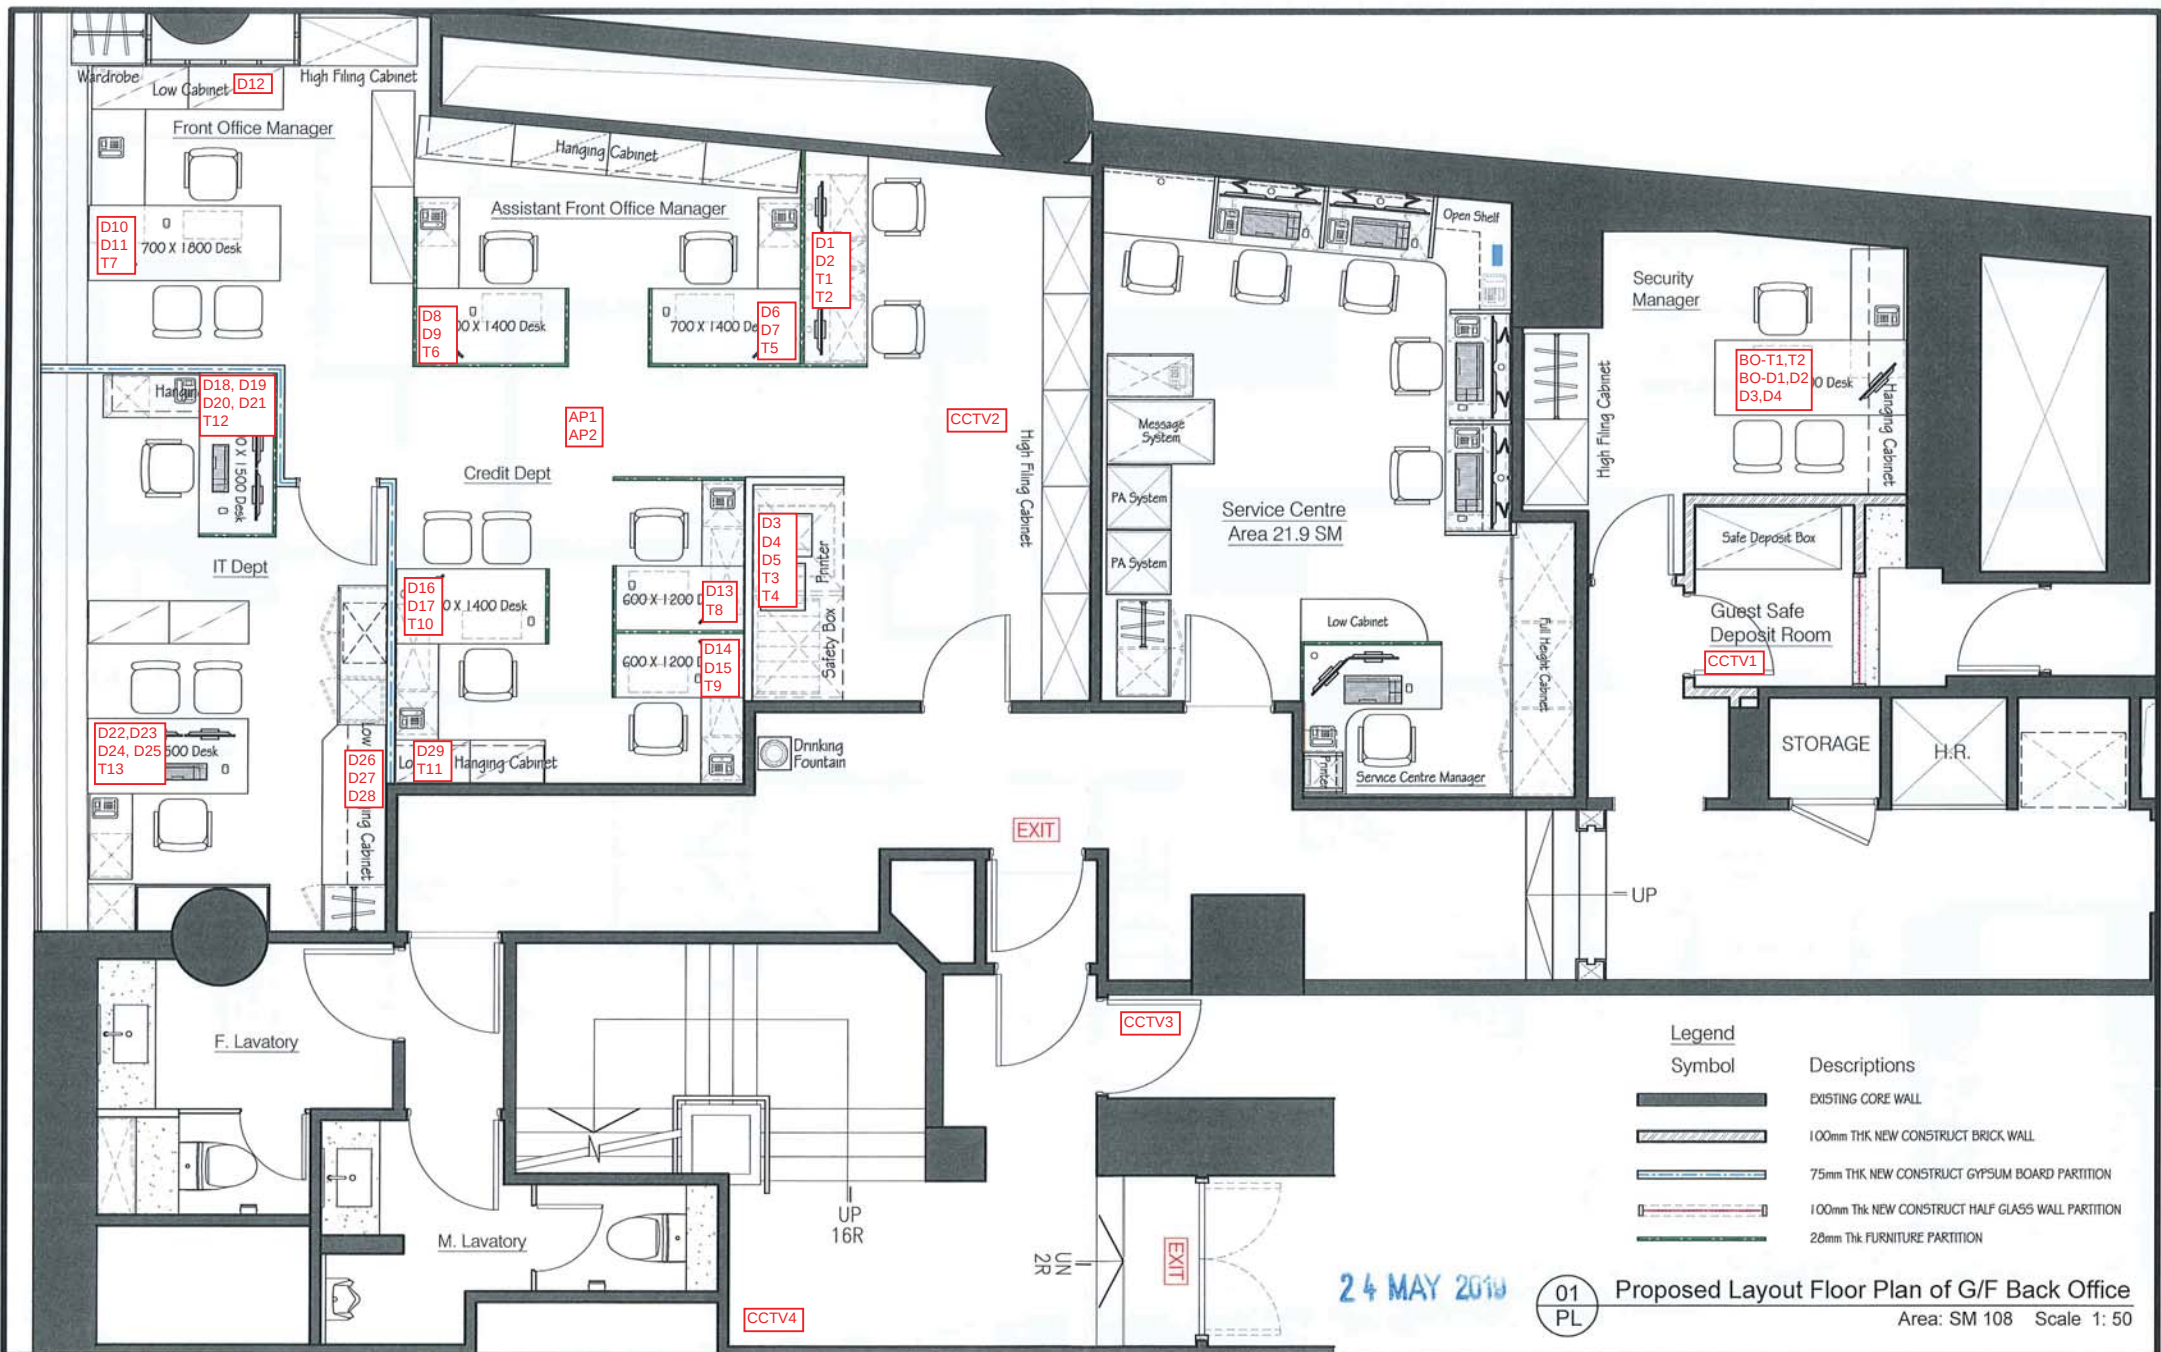

DESCRIPTION	CLIENT	DRAWING TITLE	DESIGNED BY	DRAFTED BY	DRAWING NO.	REVISION AT			
	New World Millennium Hong Kong Hotel	Proposed Layout Floor Plan of G/F Back Office	Thomas	Thomas					
			DRAFTING DATE	April 2019					
			ISSUE AUTHORIZED BY						
			SCALE	1: 50					
			UNIT	MM					