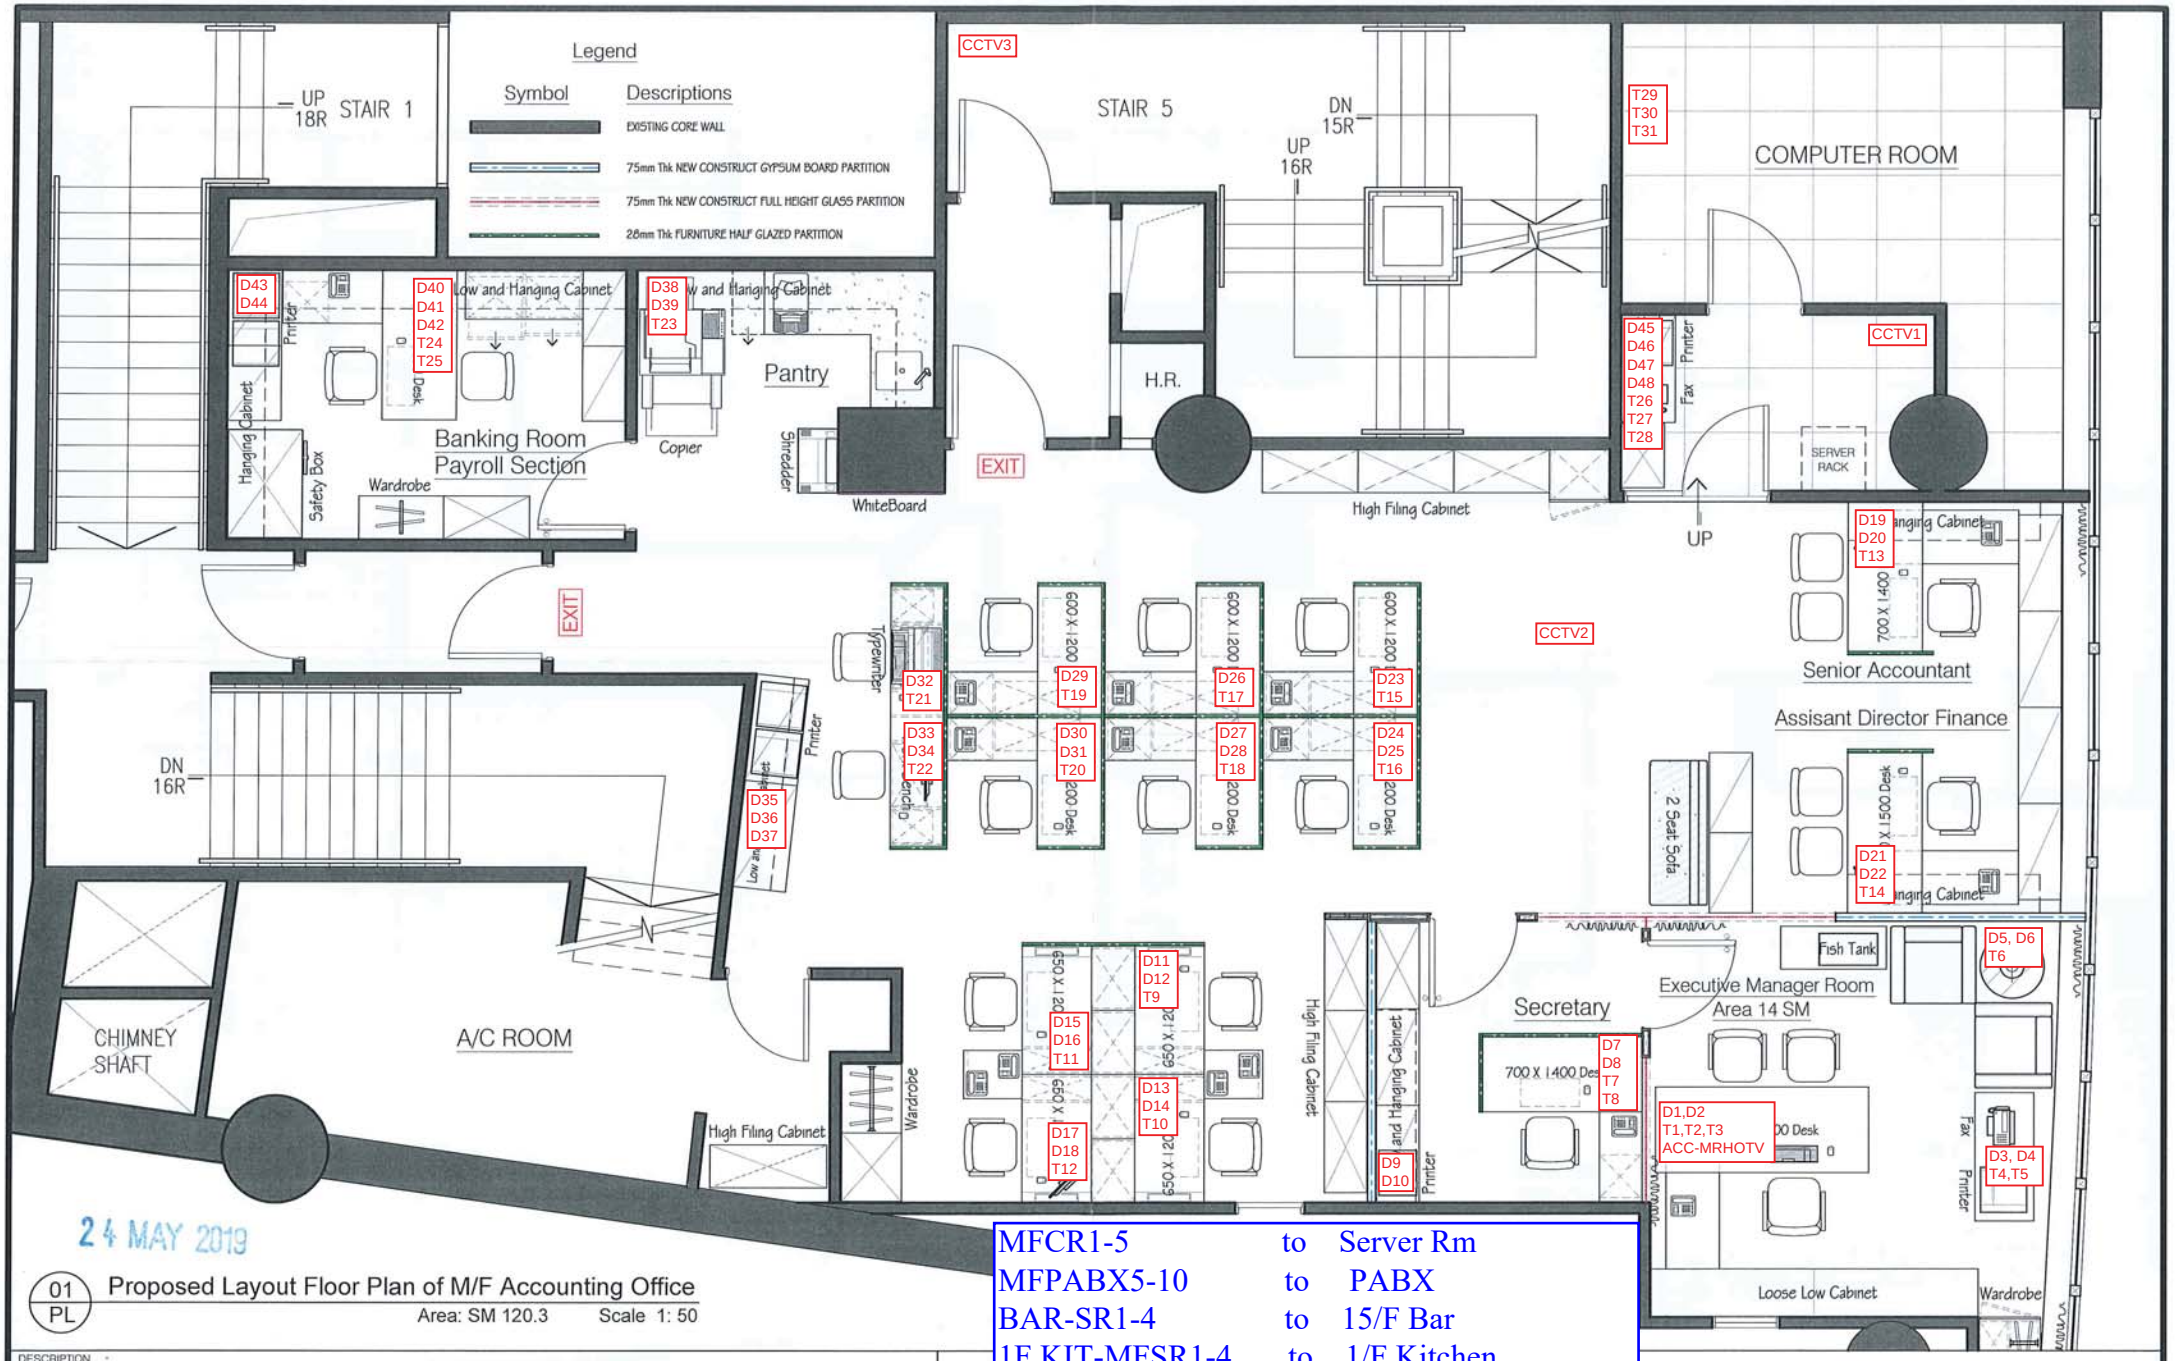


24 MAY 2019

01 PL

Proposed Layout Floor Plan of M/F Accounting Office

Area: SM 120.3 Scale 1: 50

MFCR1-5	to	Server Rm
MFPABX5-10	to	PABX
BAR-SR1-4	to	15/F Bar
1F KIT-MFSR1-4	to	1/F Kitchen
2F BAN-MFSR1	to	2/F BQ

DESCRIPTION

興美設計工程有限公司 HENMAX LTD.

CLIENT: New World Millennium Hong Kong Hotel

JOB: Public Area Renovation

DRAWING TITLE: Proposed Layout Floor Plan of M/F Accounting Office

DESIGNED BY: Thomas

DRAFTED BY: Thomas

DRAFTING DATE: April-2019

ISSUE AUTHORIZED BY:

SCALE: 1 : 50

UNIT: MM