


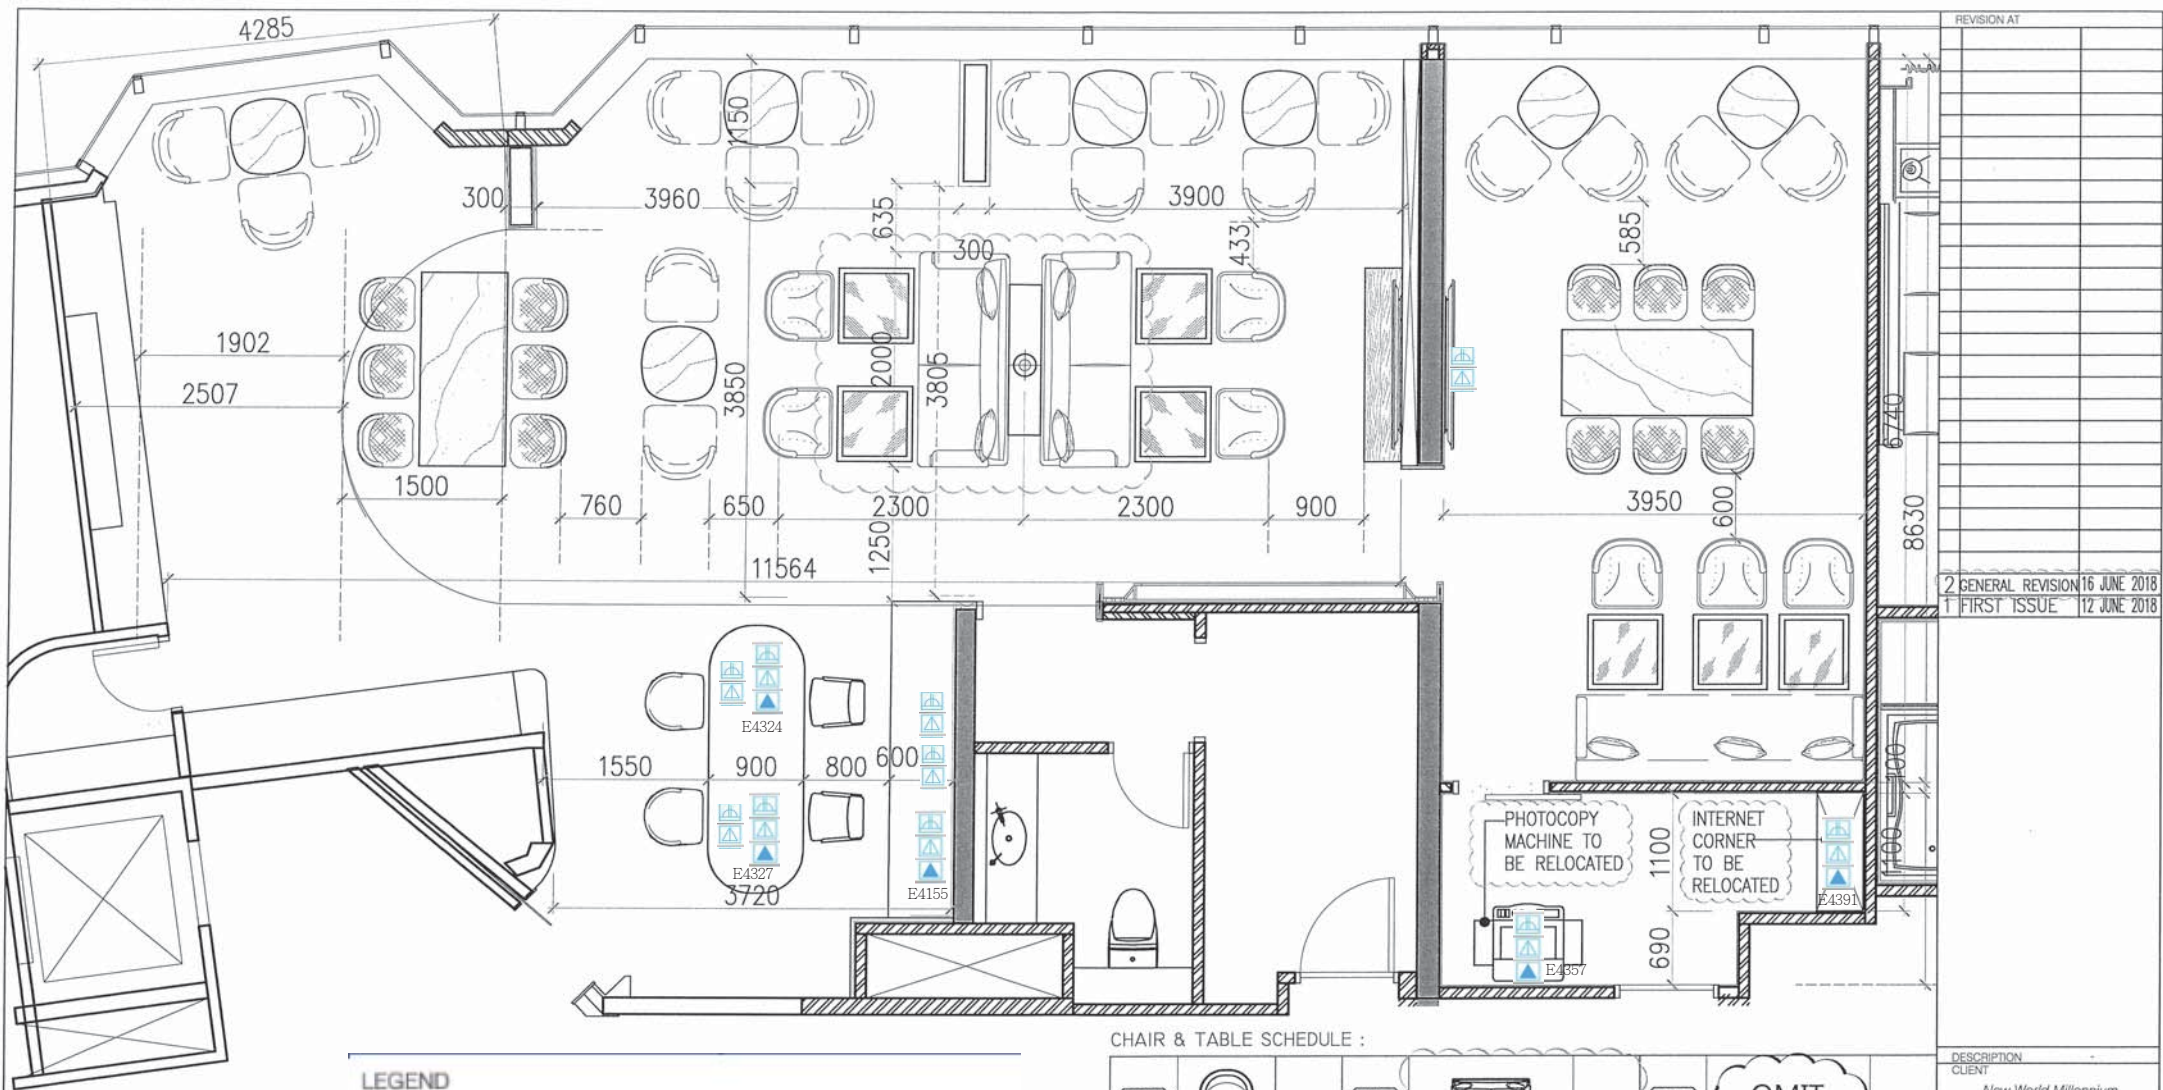

LEGEND

SYMBOL	DESCRIPTIONS
	13AMP SINGLE POWER SOCKET AT WALL MOUNTED AFFL
	13AMP TWINS POWER SOCKET AT WALL MOUNTED AFFL
	TWINS DATA OUTLET AT WALL MOUNTED AFFL
	SINGLE TELEPHONE OUTLET AT WALL MOUNTED AFFL
	13AMP TWINS POWER SOCKET AT FLOOR
	TWINS DATA OUTLET AT FLOOR
	SINGLE TELEPHONE OUTLET AT FLOOR

CHAIR & TABLE SCHEDULE :

IF-01		14 nos.	IF-06		2 set	IF-11	OMIT	
IF-02		10 nos.	IF-07		1 set	IF-12		2 no.
IF-03		2 nos.	IF-08		1 no.	IF-13		7 nos.
IF-04		12 nos.	IF-09		1 no.			
IF-05		2 nos.	IF-10		7 nos.			

LOUNGE AREA: 27 seats

MULTI-FUNCTION: 16 seats

TOTAL: 43 seats

DESCRIPTION	
CLIENT	New World Millennium Hong Kong Hotel
JOB	14/F Club Lounge
DRAWING TITLE	EXISTING SETTING OUT PLAN
DESIGNED BY	DRAFTED BY
DRAFTING DATE	JUNE 2018
ISSUE AUTHORIZED BY	
SCALE	1:100
UNIT	MM
DRAWING NO.	(HW)-EX-P-01
	興美設計工程有限公司 HENMAX LTD.